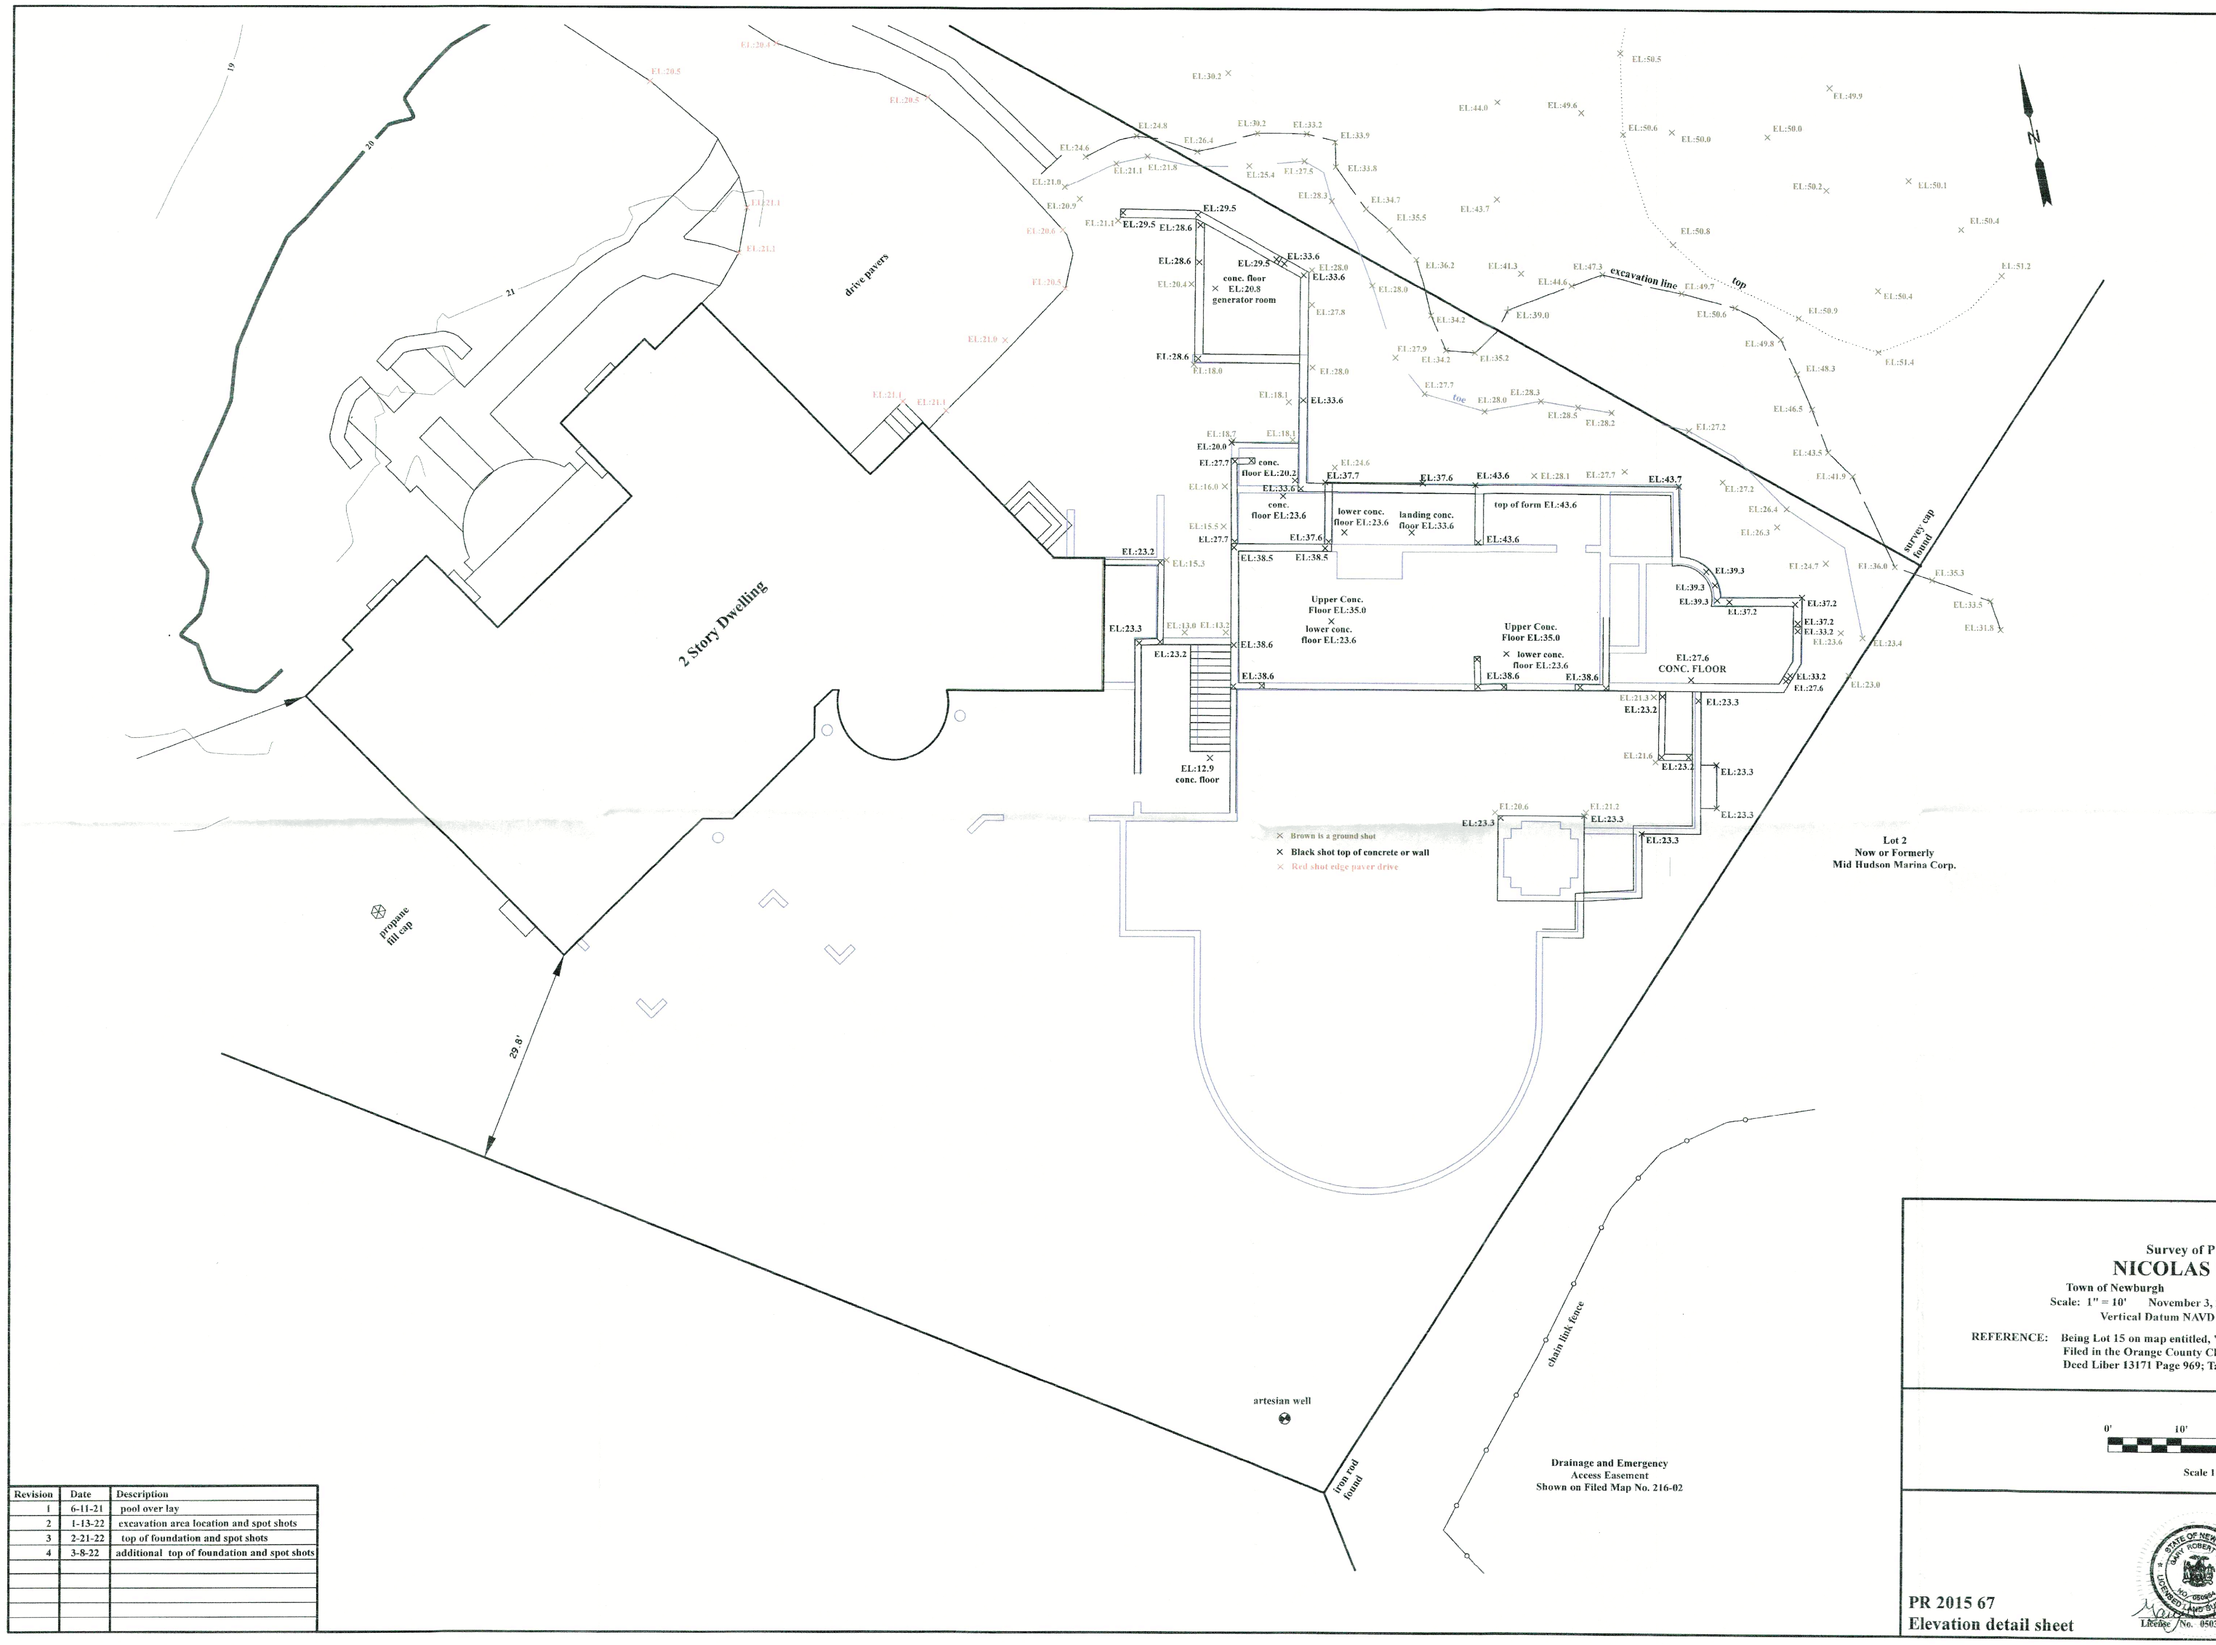

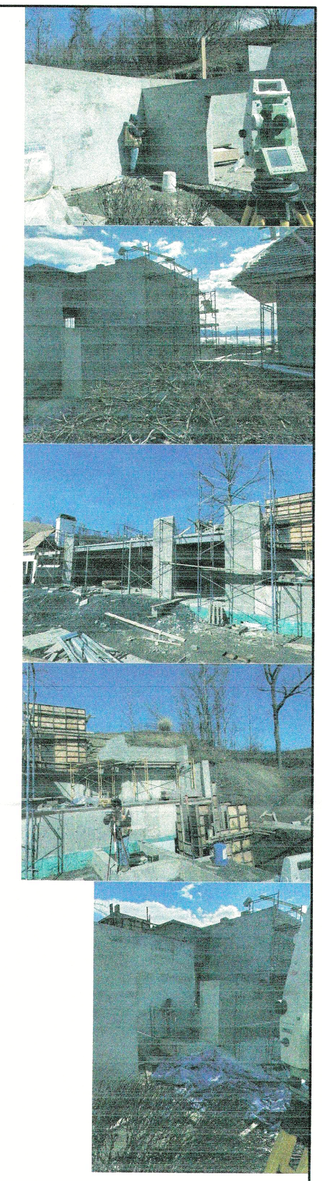

Revision	Date	Description
1	6-11-21	pool over lay
2	1-13-22	excavation area location and spot shots
3	2-21-22	top of foundation and spot shots
4	3-8-22	additional top of foundation and spot shots

Survey of Property for

NICOLAS DIBRIZZI

Town of Newburgh — Orange County, New York

Scale: 1" = 10' — November 3, 2015 — Total Area 1.000 Acres

Vertical Datum NAVD 88 1' contour interval

REFERENCE: Being Lot 15 on map entitled, "Anchorage on the Hudson"
Filed in the Orange County Clerks Office October 17, 2002; Map No. 216-02
Deed Liber 13171 Page 969; Tax map section 121-1-15

0' 10' 20' 30'

Scale 1" = 10'

PR 2015 67

Elevation detail sheet

STATE OF NEW YORK — GARY ROBERT RICH — No. 050354 — LICENSED LAND SURVEYOR

License No. 050354

GARY R. RICH
Licensed Land Surveyor
24 Lang Drive Pine Bush, NY 12566
(845) 361-3022 Fax - grich@hvc.rr.com